Name of the Work:Improvements To Roads And Drains at Shivapura and Surrounding Area in Ward No.05 Jakkur

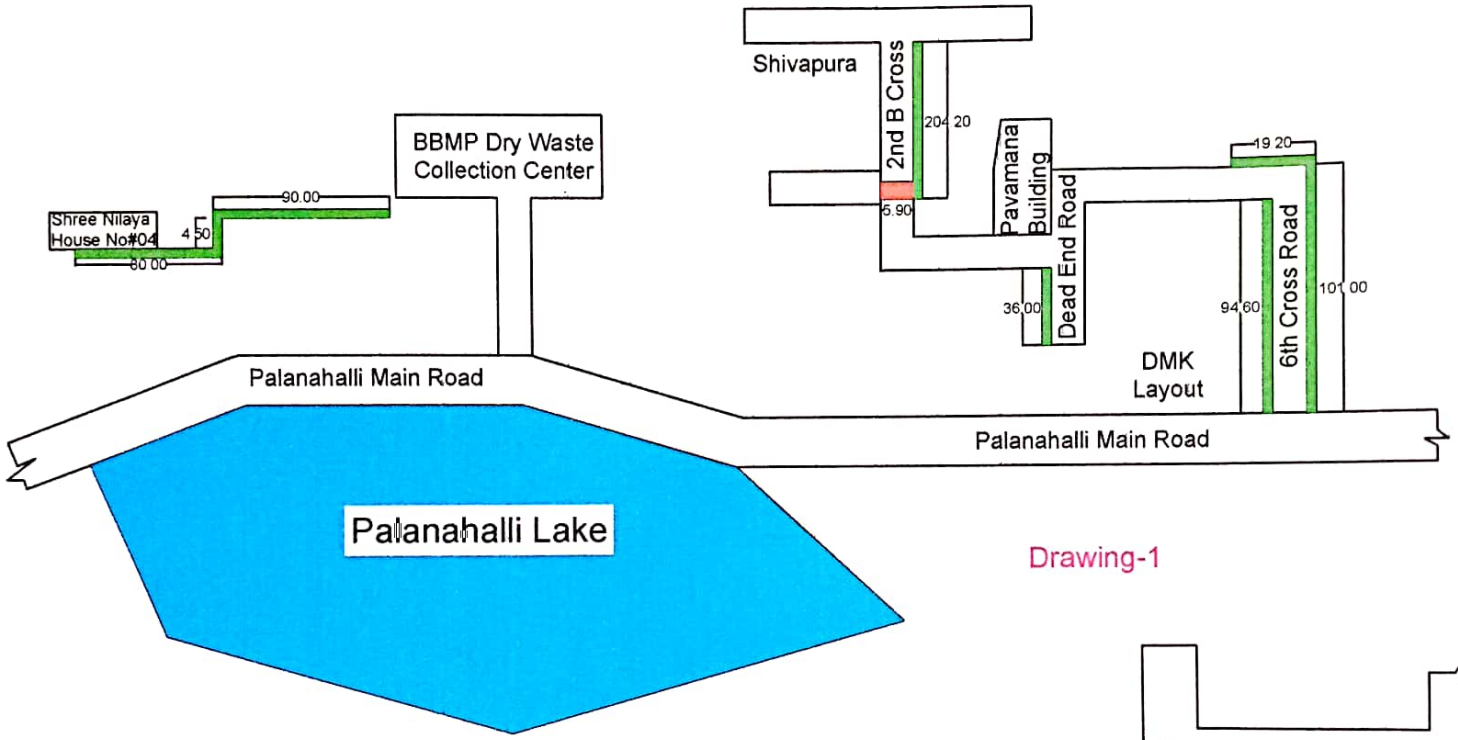

Drawing-1

Index:-

- Culvert
- RCC Drain

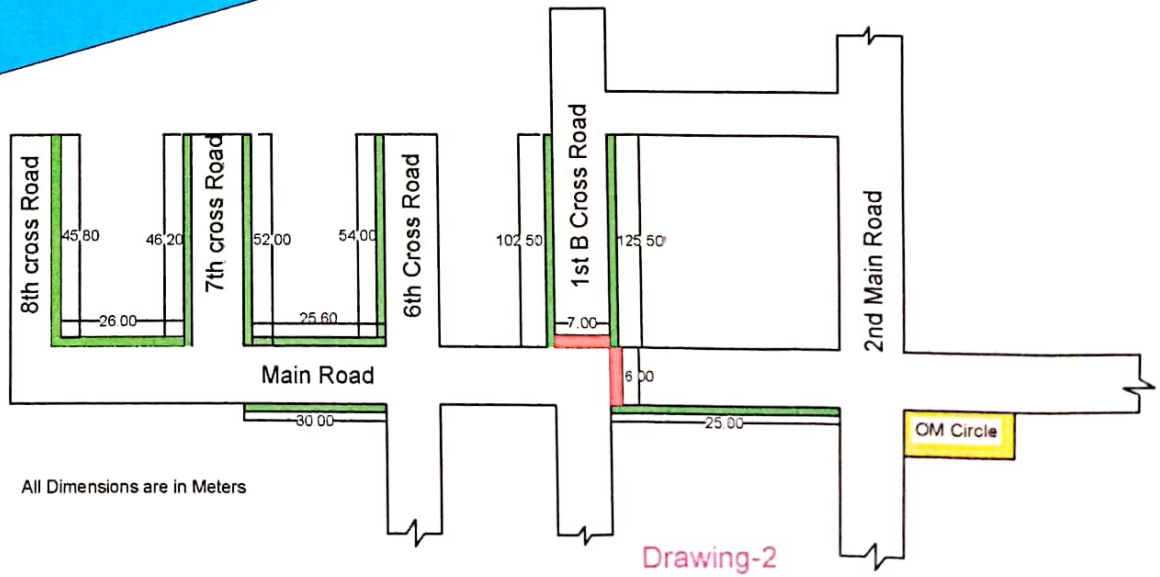

All Dimensions are in Meters

Drawing-2

Assistant Engineer
Ward No.05

Assistant Executive Engineer
Byatarayana pura Sub division

Scanned by CamScanner